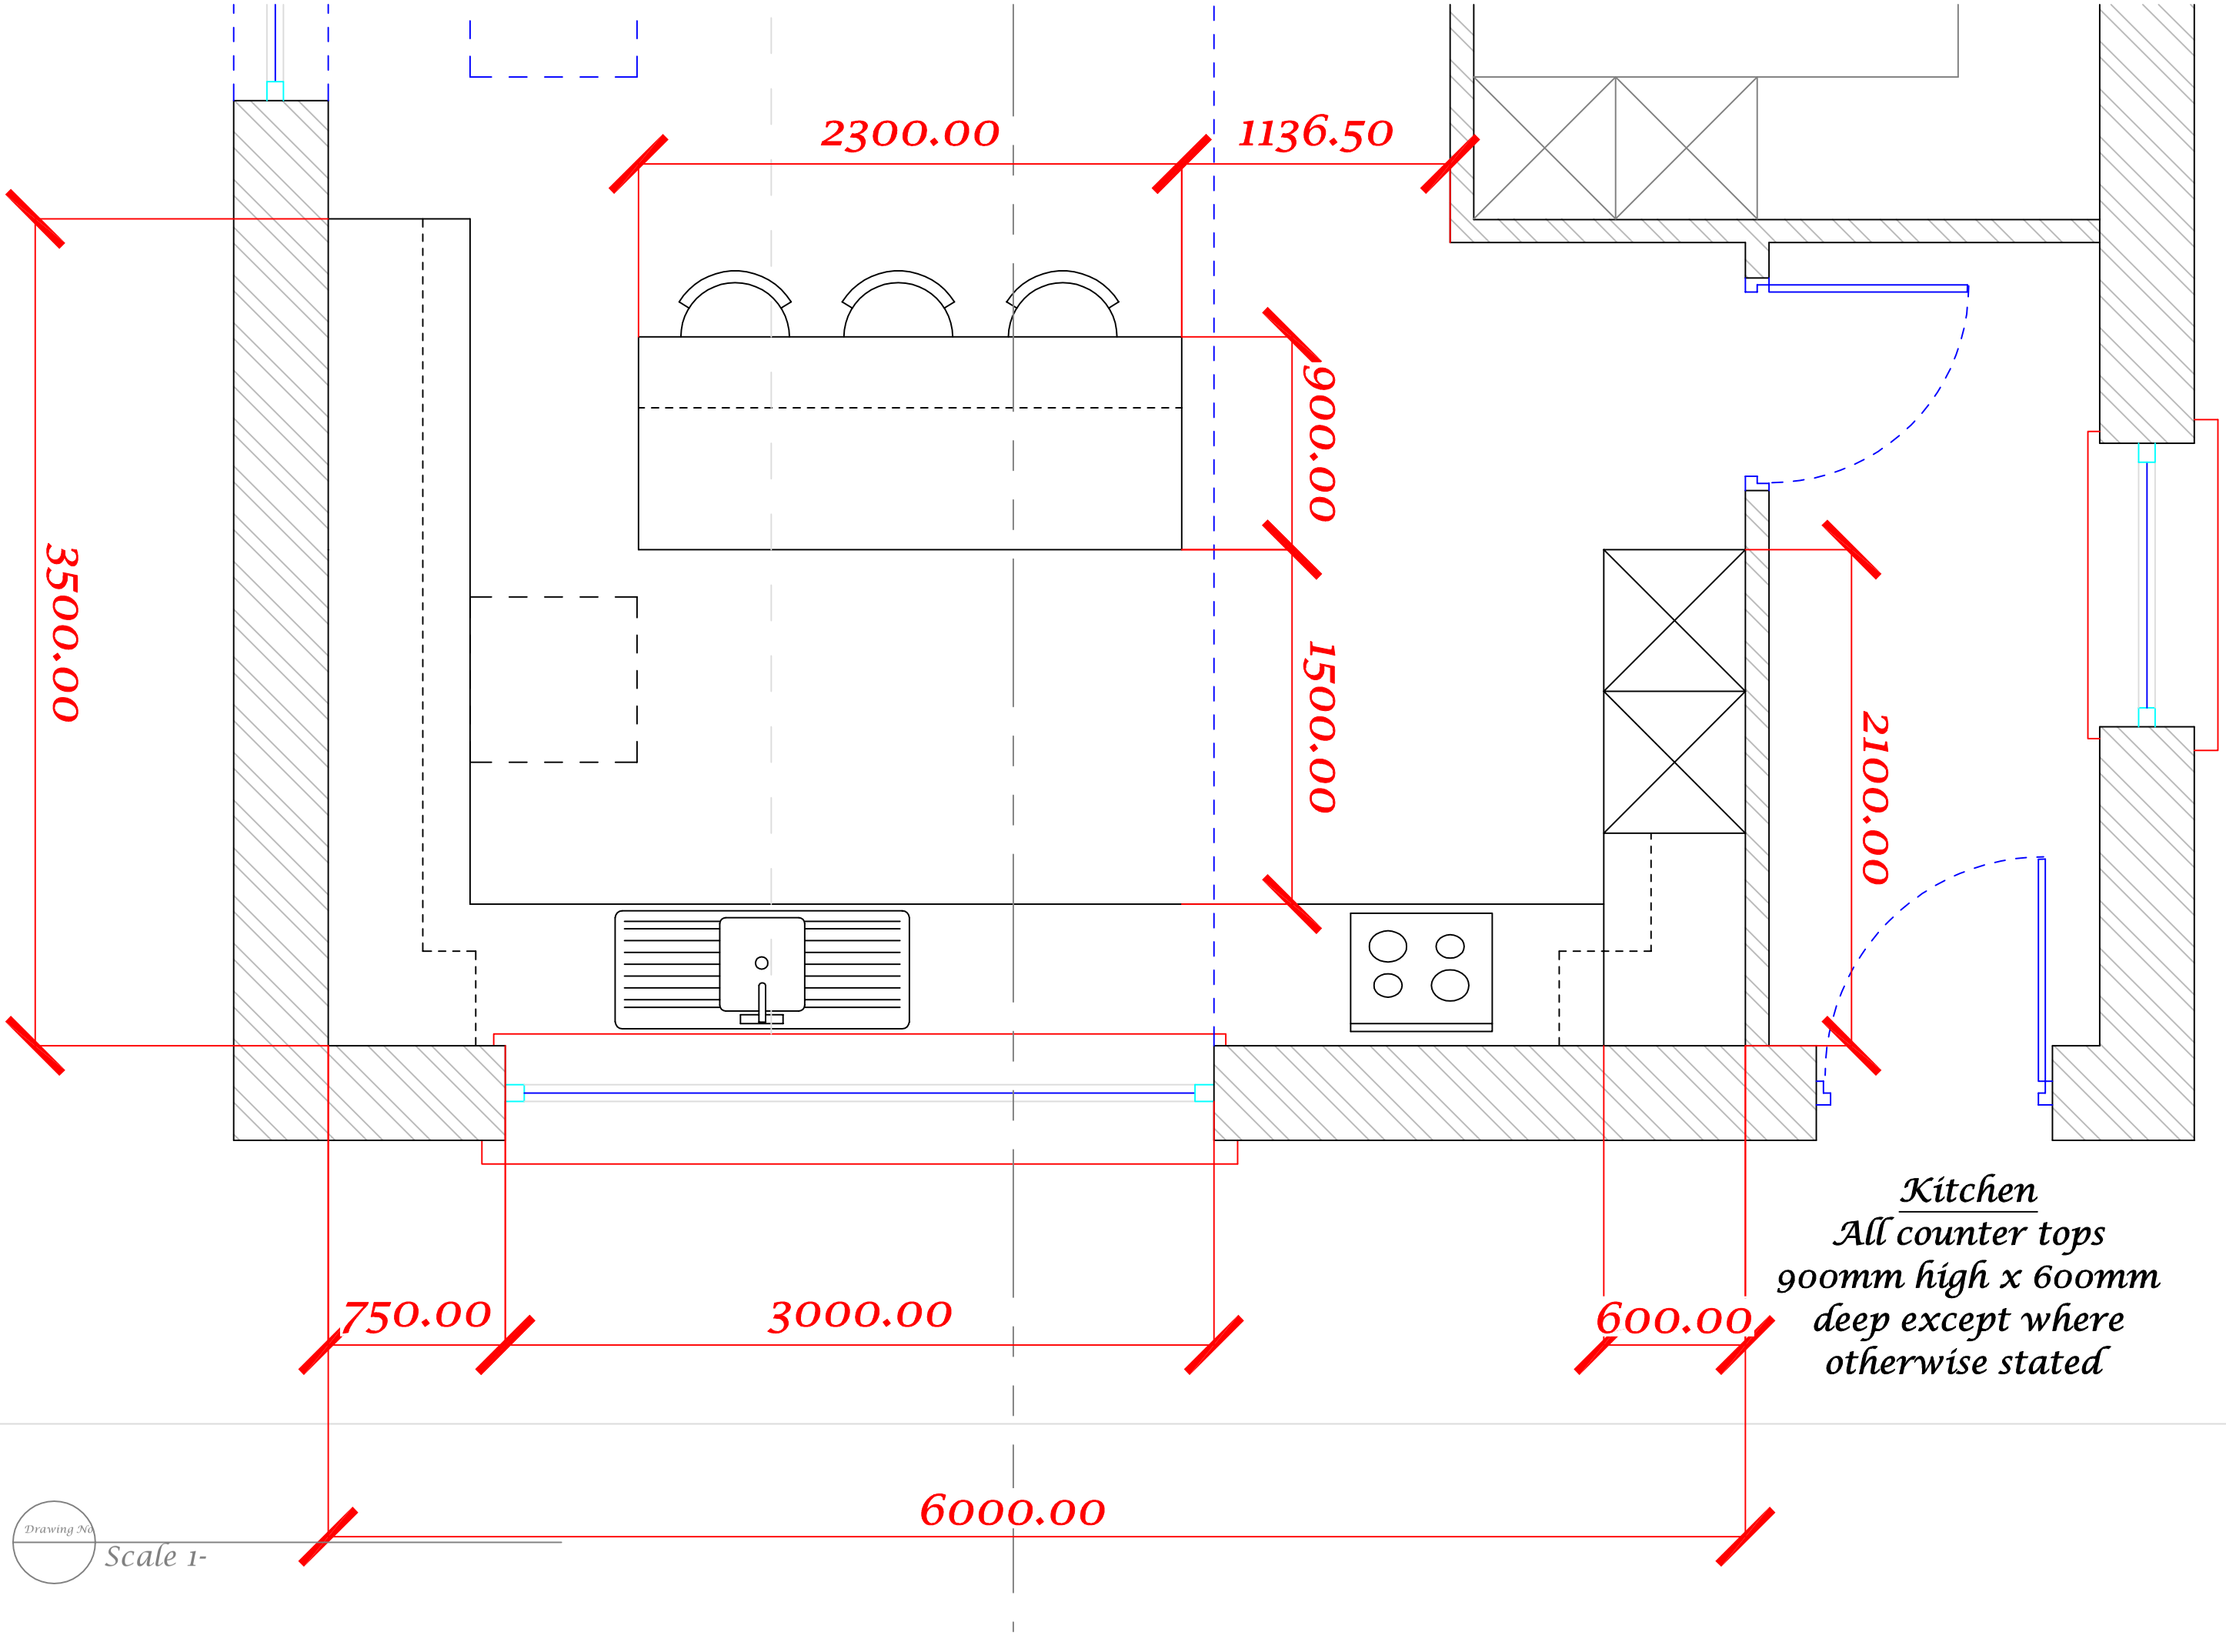

Kitchen
All counter tops
900mm high x 600mm
deep except where
otherwise stated

Drawing No

Scale 1-