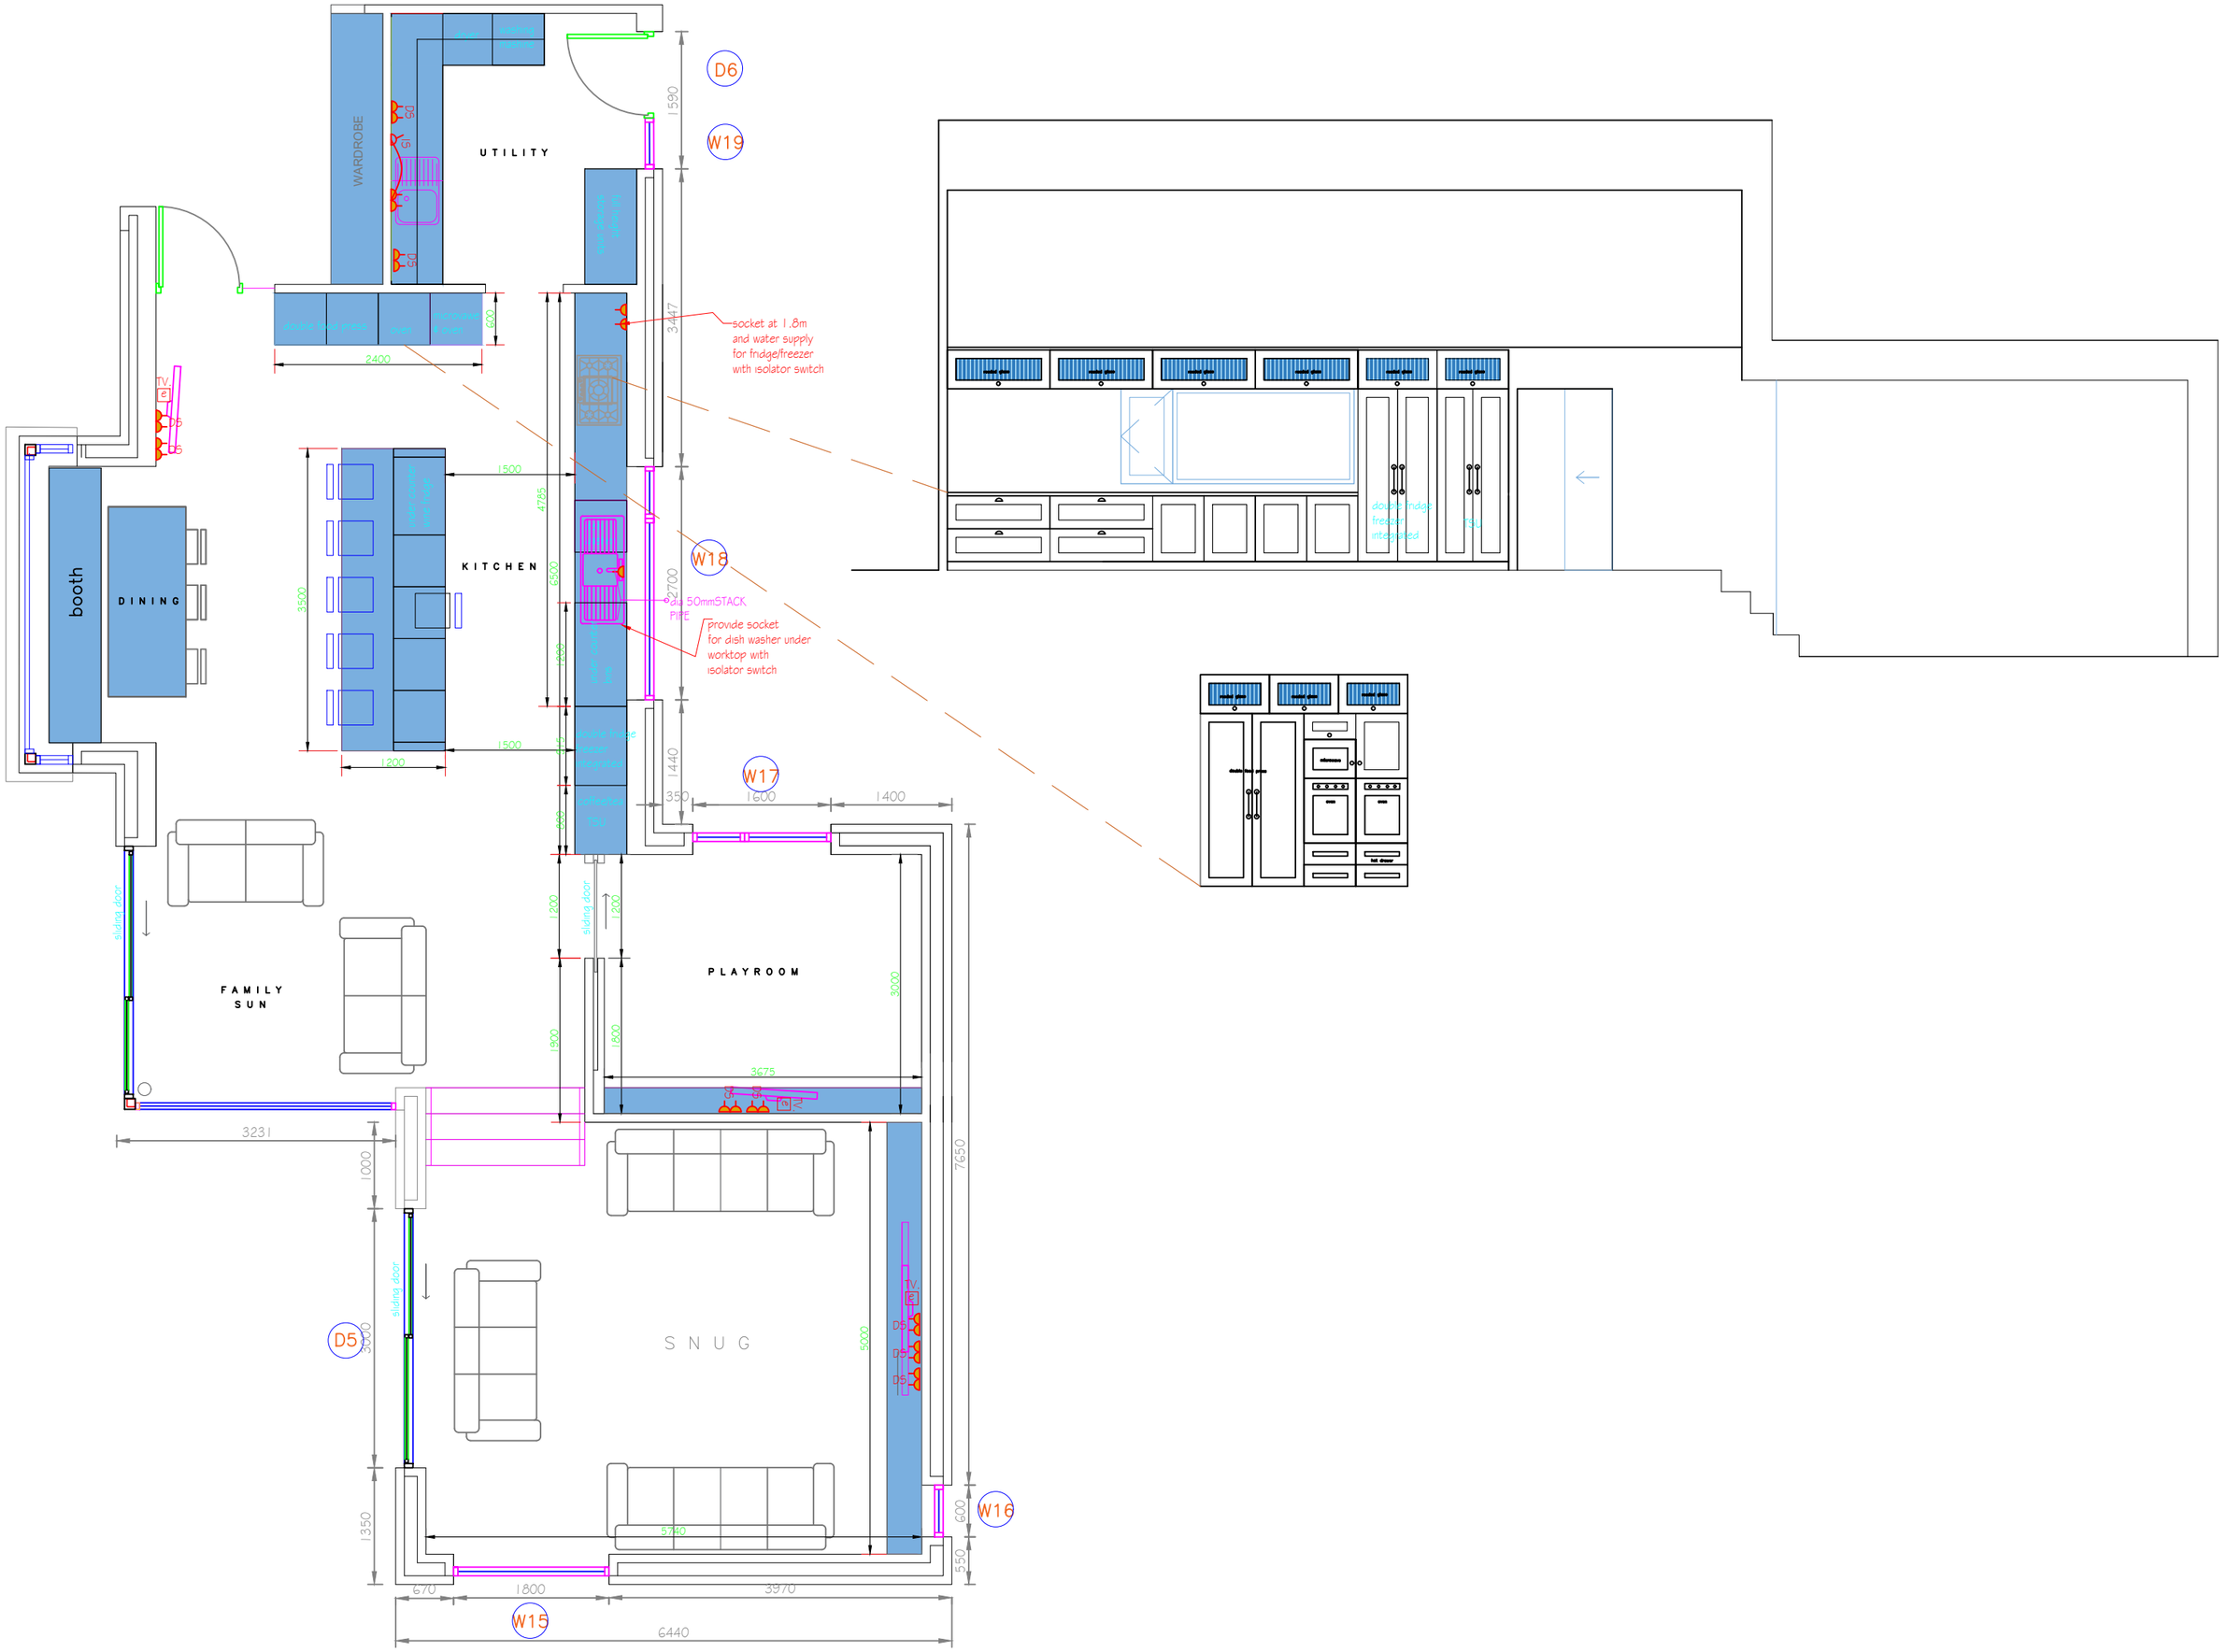

WARDROBE
UTILITY
D6
W19
1590
3447
socket at 1.8m
and water supply
for fridge/freezer
with isolator switch
2400
600
booth
DINING
KITCHEN
1500
4785
3500
6500
W18
2700
dia 50mmSTACK
PIPE
provide socket
for dish washer under
worktop with
isolator switch
1200
1500
1440
W17
350
1600
1400
sliding door
FAMILY
SUN
PLAYROOM
1200
1200
1900
1800
3000
3675
3231
1000
7650
D5
3000
SNUG
5000
1350
5740
600
W16
550
670
1800
3970
W15
6440
double fridge
freezer
integrated
TSU